A3

This drawing is the copyright of FIRSTWAY SOLAR Limited and must not be reproduced in whole or in part or used in any manner without their written permission.

Scaled dimensions must not be taken from this drawing. All dimensions are to be confirmed on site prior to commencement of work

Revisions:

Revision	Date	Revision Notes	Drawn	Inspected
01	04.03.24	First Issue	GM	JH

LEGEND:

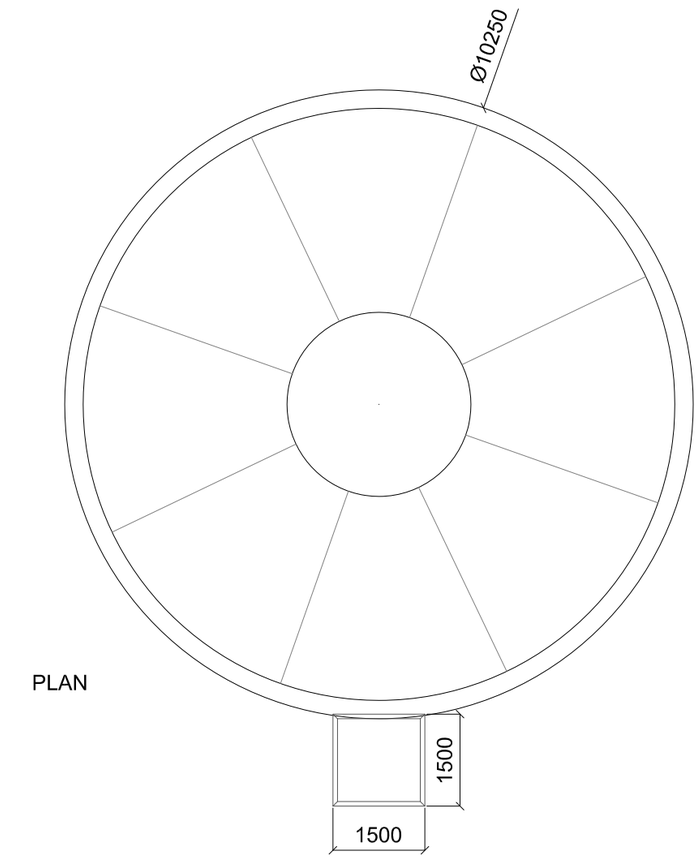

PLAN

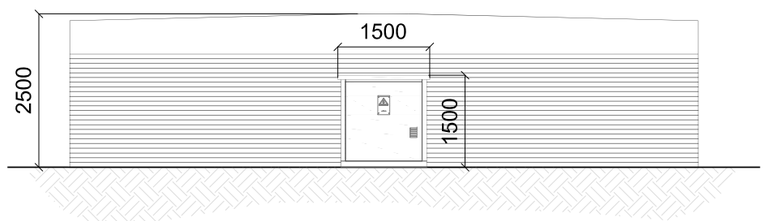

FRONT VIEW

0 1 2 3 4 5 6 7 8 9 10m

SCALE 1:100

Project:

Tyddyn Forgan
Caernarfon
LL55 3AN

Consultant:

Net Zero Fourteen Limited

Net Zero Fourteen Ltd
Foresters Hall,
25-27 Westow Street,
London, SE19 3RY

Tel: +44 (0) 2071172077
Mob: +44 (0) 7737651384

Drawn by:

CADmando
2D , 3D CAD & BIM SERVICES

CADmando Design & Draughting Solutions Ltd
The Long Barn, The Courtyard, Severn Drive, Tewkesbury Business Park, GL20 8GD

Tel: +44 (0) 1684 850019
Mob: +44 (0) 7814436910

Status:

PLANNING

Drawing Title:

Standard Drawing:
240,000L Water Tank and Pump

Drawn:	Checked:	First Issued:
GM	JH	04.03.2024

Project Code:	Drawing Number:	
FST016-	**SD-11**	
Sheet Size:	Scale:	Revision:
A3	**1:100**	**01**